MDR PLAT NO. 18579
RECEIVED OCT 13 2006
FOR RECORD

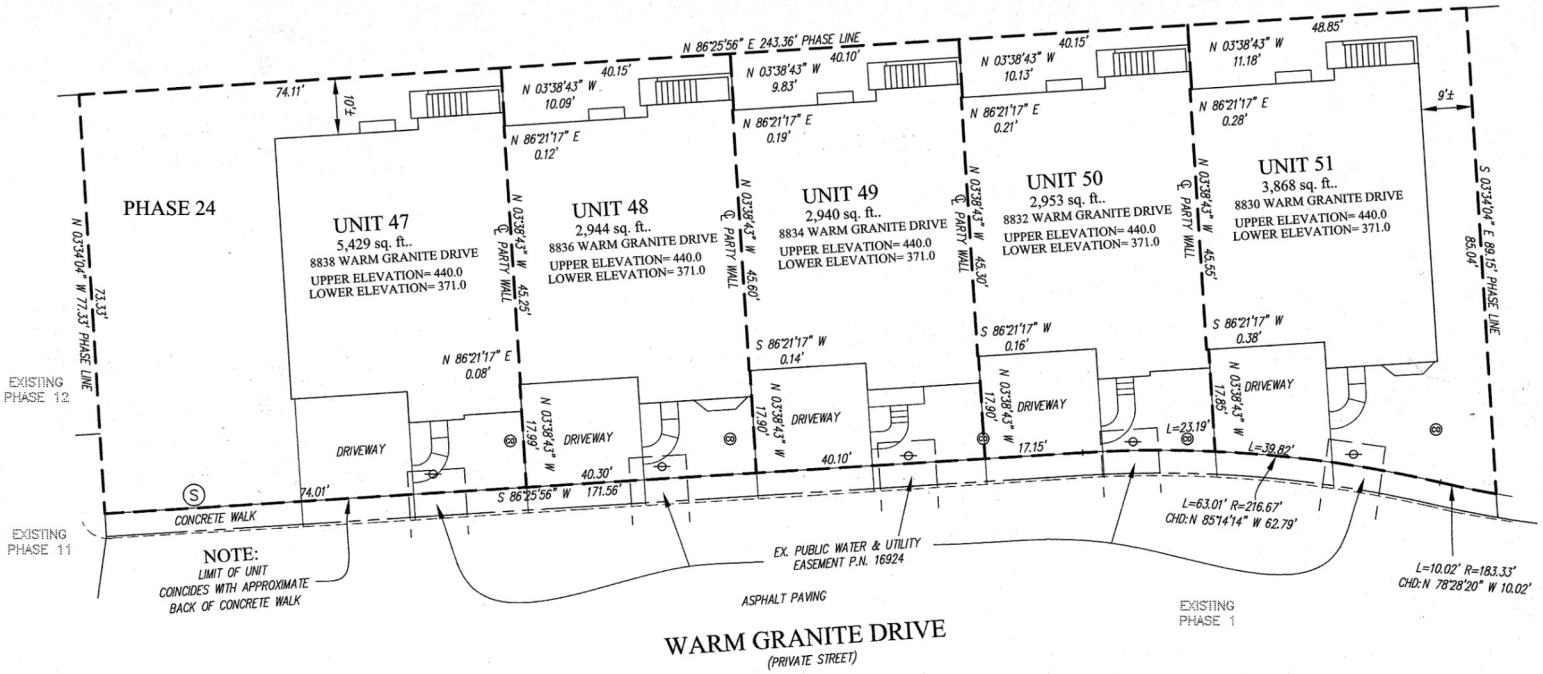

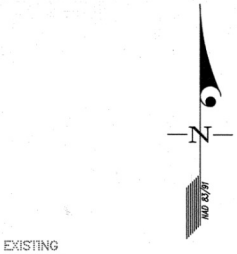

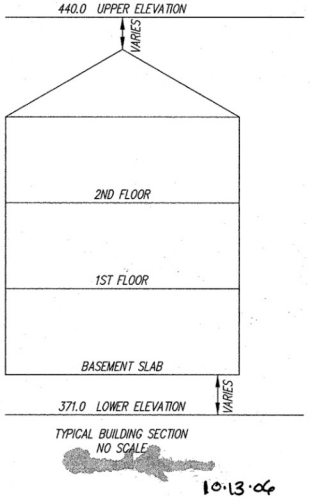

10.13.06

LEGEND

- FIRE HYDRANT
- WATER VALVE
- STORM DRAIN MANHOLE
- STORM DRAIN INLET
- CLEAN OUT
- LIGHT POLE
- SEWER MANHOLE
- GAS VALVE
- YARD INLET

RECORDED: _____

PLAT NO.: _____

DATE OF LATEST FIELD WORK: OCTOBER 2, 2006

CONDOMINIUM PLAT
PHASE 24 - UNIT PLAN
THE VILLAS AT SNOWDEN OVERLOOK CONDOMINIUM

GUILFORD ELECTION DISTRICT NO. 6
HOWARD COUNTY, MARYLAND
SCALE: 1"=15' OCTOBER 2006 SHEET 2 OF 2

GLW GUTSCHICK LITTLE & WEBER, P.A.
CIVIL ENGINEERS, LAND SURVEYORS, LAND PLANNERS, LANDSCAPE ARCHITECTS
3909 NATIONAL DRIVE – SUITE 250 – BURTONSVILLE OFFICE PARK
BURTONSVILLE, MARYLAND 20866
TEL: 301-421-4024 BALT: 410-880-1820 DC/VA: 301-989-2524 FAX: 301-421-4186

DRAWN BY: PWC	CHKD. BY: TBJ	G.L.W. FILE NO. 04-110

P130592 MSA C&L 2125 3607-2

Maryland State Archives
L:\CADD\DRAWINGS\04110\PLATS\04-110U1-PH 24-PL2.dwg 10/10/2006 10:32:08 AM EST