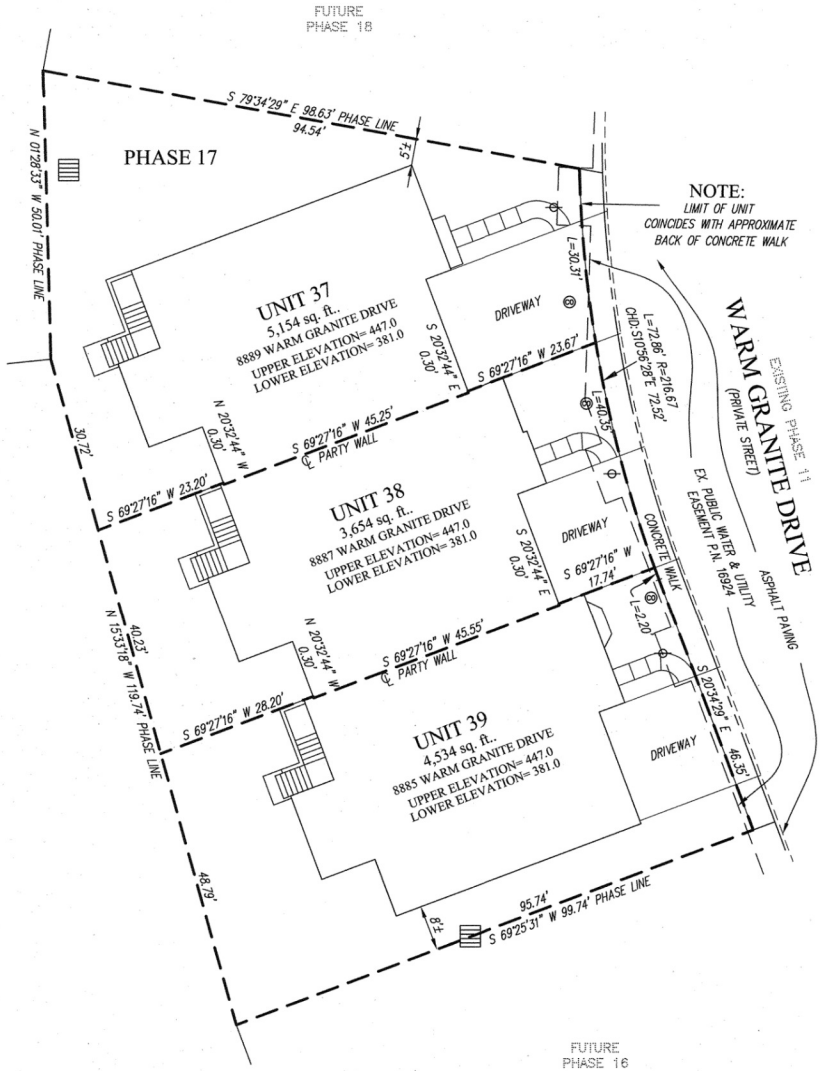

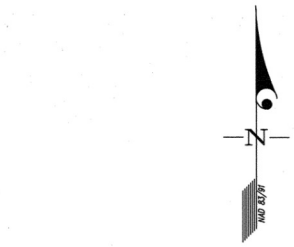

MDR PLAT NO. 18237
RECEIVED MAY 01 2006
FOR RECORD

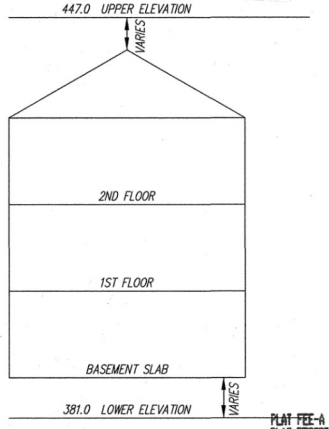

TYPICAL BUILDING SECTION
NO SCALE

PLAT FEE-A
PLAT RECORDIN
TOTAL
Rcpt # 42
Blk # 116
May 01, 2006

LEGEND

- FIRE HYDRANT
- WATER VALVE
- STORM DRAIN MANHOLE
- STORM DRAIN INLET
- CLEAN OUT
- LIGHT POLE
- SEWER MANHOLE
- GAS VALVE
- YARD INLET

CONDOMINIUM PLAT
PHASE 17 - UNIT PLAN
THE VILLAS AT SNOWDEN OVERLOOK CONDOMINIUM

GUILFORD ELECTION DISTRICT NO. 6
HOWARD COUNTY, MARYLAND
SCALE: 1"=15' APRIL 2006 SHEET 3 OF 3

RECORDED: _____
PLAT NO.: _____

DATE OF LATEST FIELD WORK: APRIL 12, 2006

GLW GUTSCHICK LITTLE & WEBER, P.A.
CIVIL ENGINEERS, LAND SURVEYORS, LAND PLANNERS, LANDSCAPE ARCHITECTS
3909 NATIONAL DRIVE – SUITE 250 – BURTONSVILLE OFFICE PARK
BURTONSVILLE, MARYLAND 20866
TEL: 301-421-4024 BALT: 410-880-1820 DC/VA: 301-989-2524 FAX: 301-421-4186

DRAWN BY: DWC	CHKD. BY: TGY	G.L.W. FILE NO. 04-110

P124245 MSA CE 2125 3449-3

L:\CADD\DRAWINGS\04110\PLATS\04-110UT-PH 15&17-PL3.dwg 4/24/2006 1:29:47 PM EST
Maryland State Archives